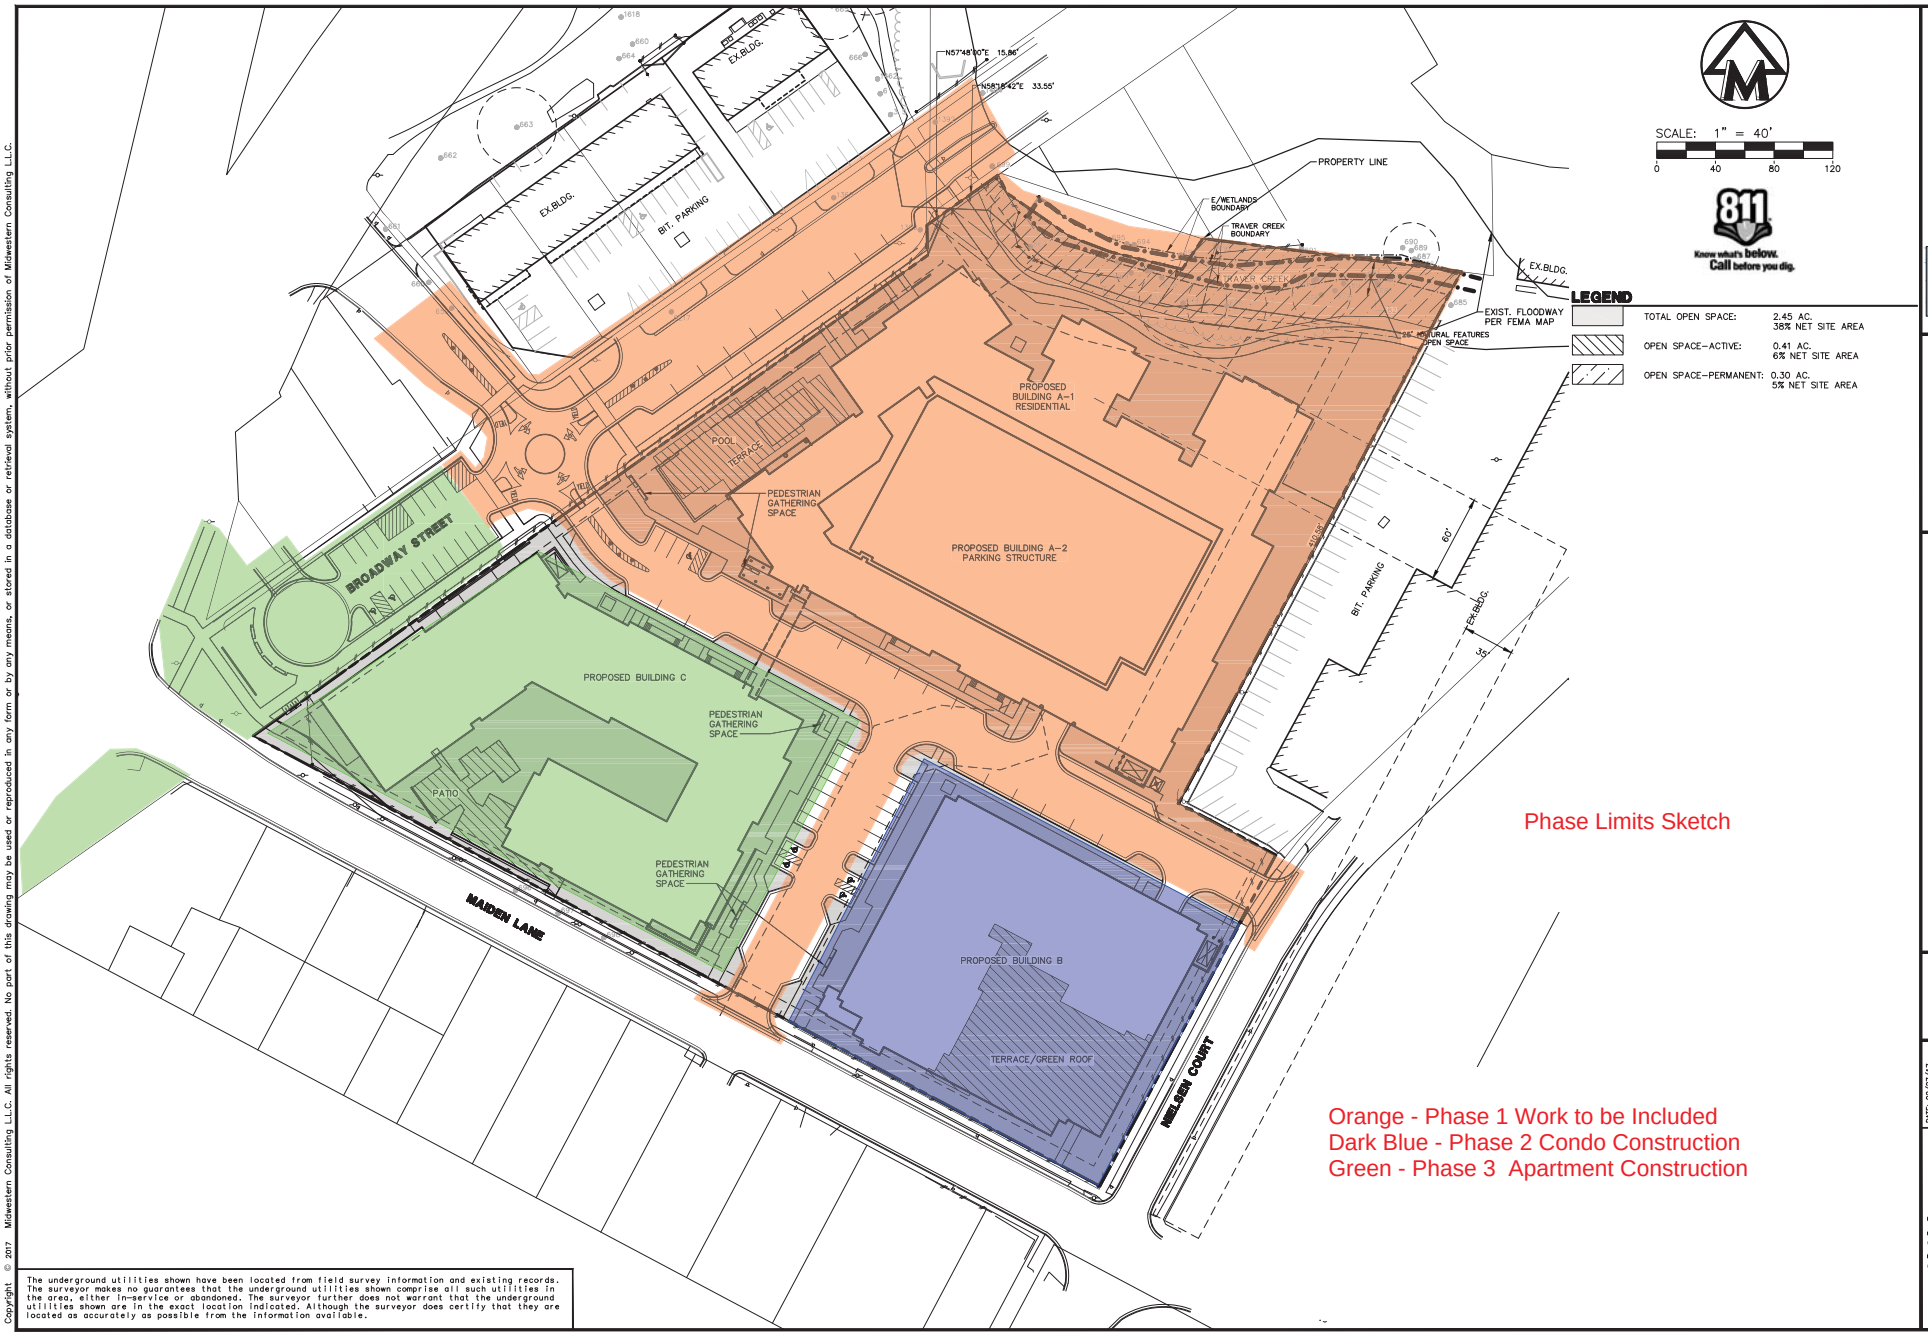

The underground utilities shown have been located from field survey information and existing records. The surveyor makes no guarantees that the underground utilities shown comprise all such utilities in the area, either in-service or abandoned. The surveyor further does not warrant that the underground utilities shown are in the exact location indicated. Although the surveyor does certify that they are located as accurately as possible from the information available.

M:\Civil\16196\Plan\16196SITE PLAN.dwg, 9/6/2017 8:38 AM, Adam J. Lutz, WCLLC PDF.ctb
Copyright © 2017 Midwestern Consulting L.L.C. All rights reserved. No part of this drawing may be used or reproduced in any form or by any means, or stored in a database or retrieval system, without prior permission of Midwestern Consulting L.L.C.

MIDWESTERN CONSULTING
3815 Plaza Drive Ann Arbor, Michigan, 48108
(734) 995-0200 • www.midwesternconsulting.com
Land Development • Land Survey • Institutional • Municipal
Wireless Communications • Transportation • Land Services

CLIENT
MORNINGSIDE LOWER TOWN, LLC
223 W. ERIE ST., THIRD FLOOR
CHICAGO, IL 60654
ATTN: RON MUCHA
312.280.7770

1140 BROADWAY STREET
SITE PLAN
SITE OPEN SPACE PLAN

08

JOB No. 16196
DATE: 02/27/17
SHEET 07 OF 27

REVISIONS:	REV. DATE
PER MUNICIPAL REVIEW	3/22/17
PER MUNICIPAL REVIEW	5/24/17

DES: MTH
DWN: MTH
CHK: MC
16196SITE.dwg